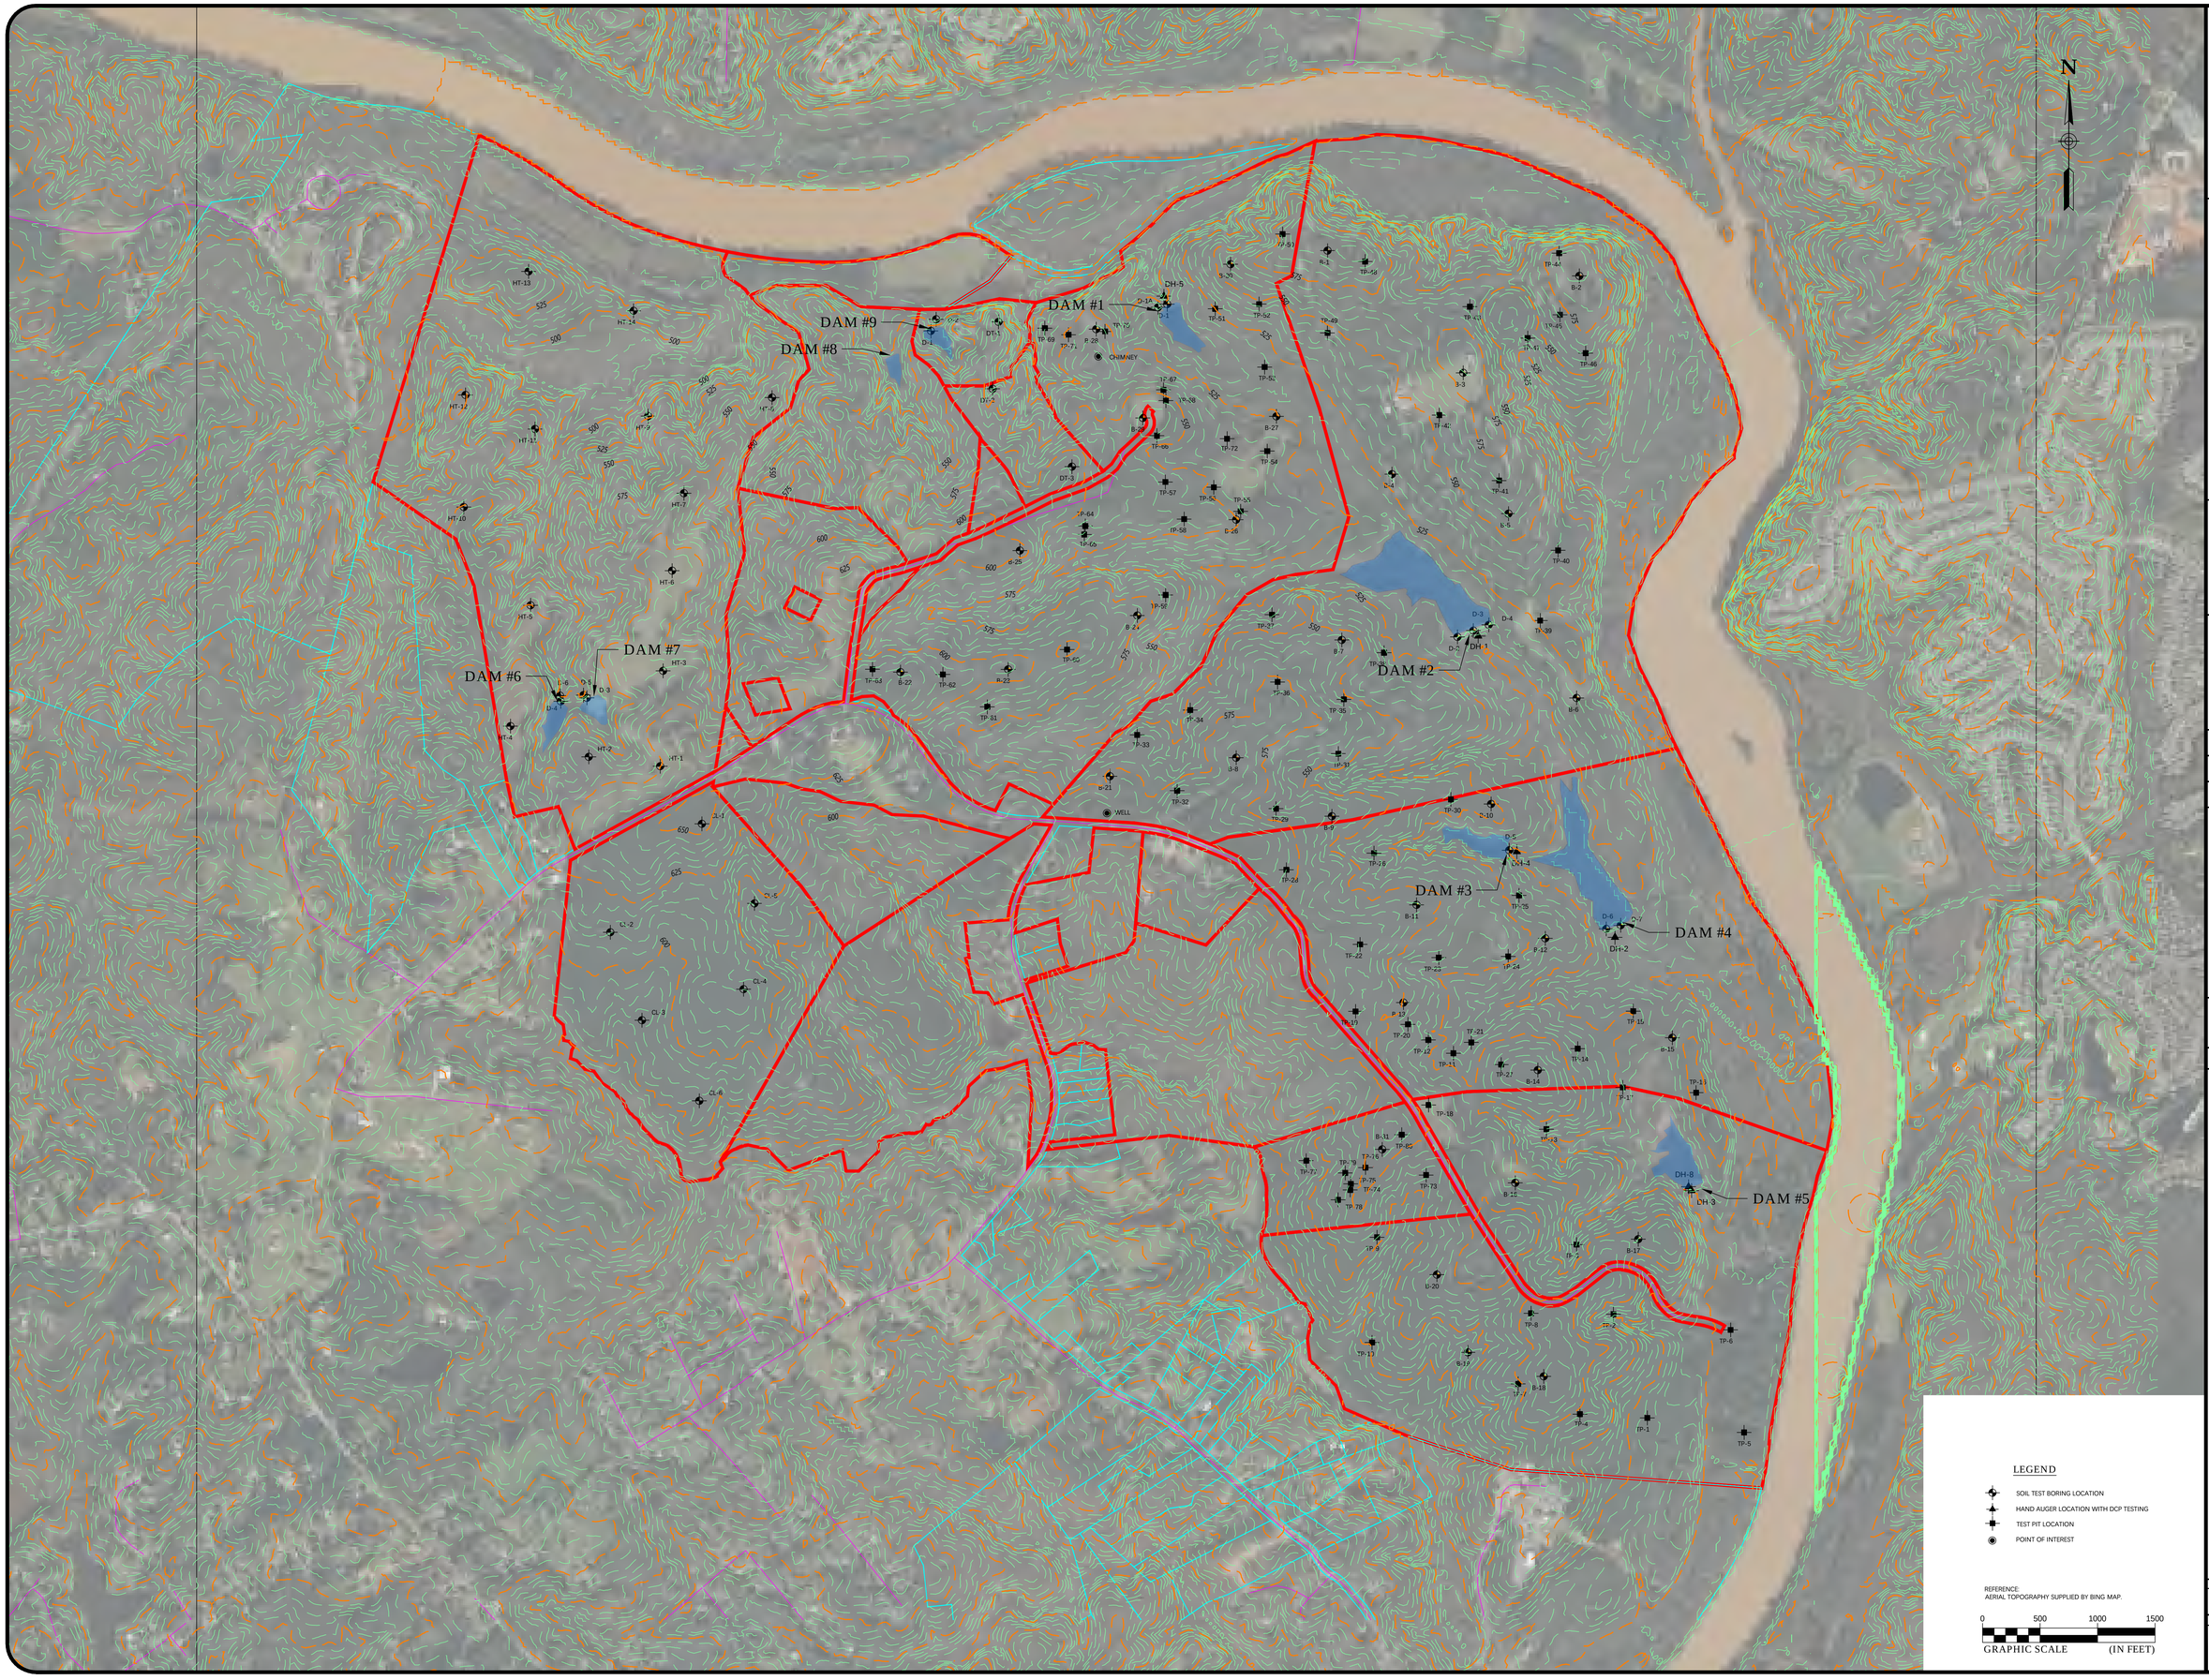

2016 AYRSLEY TOWN BLVD
CHARLOTTE, NC 28273
(704) 523-4726

NO.	DATE	DESCRIPTION	BY	CHK	APV

BORING LOCATION PLAN - 30X42T

REPORT OF PRELIMINARY DAM OBSERVATIONS
CATAWBA BEND PRESERVE
YORK COUNTY, SOUTH CAROLINA

PROJECT NUMBER
22350081

DRAWING NUMBER
1

DRAWING PATH: T:\Energy\Projects\2022\22350081_York County,Catawba Bend Reserve - Dam Eval_Rock Hill SC\4 Energy\CAD\DWG\BORING LOCATION PLAN.dwg